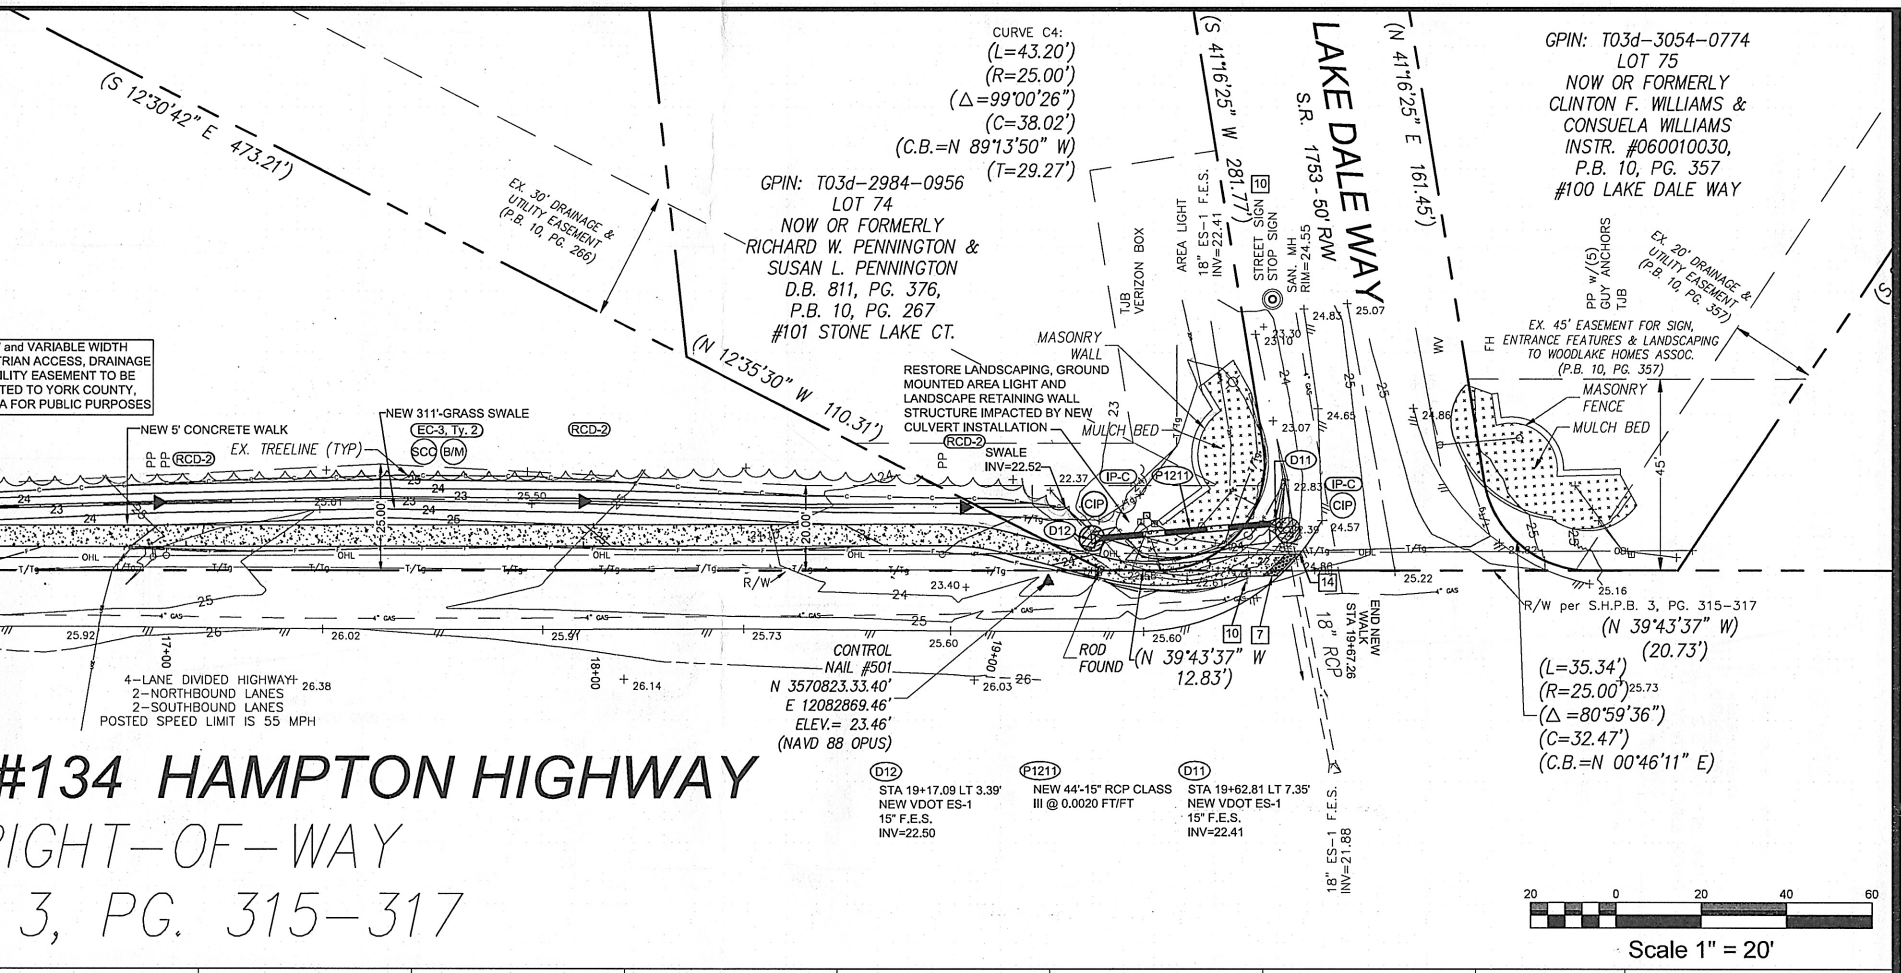

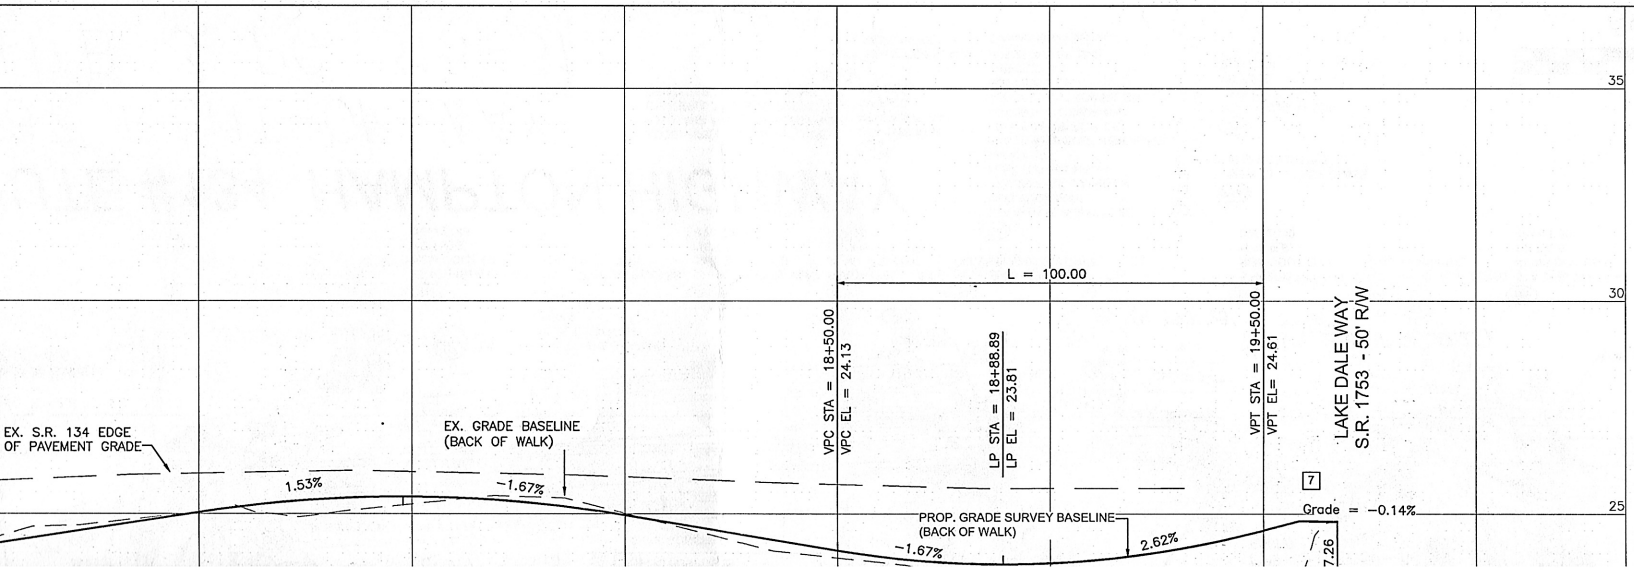

WILSON ENGINEERS, LLC
CIVIL & ENVIRONMENTAL ENGINEERING
3560 KING WILLIAM AVENUE
P.O. BOX 1269
WEST POINT, VIRGINIA 23181-1269
(804) 843-9744

HAMPTON HIGHWAY
PEDESTRIAN ACCESS
IMPROVEMENTS

STATE ROUTE 134
PROJECT No. WE-0109-02
BETHEL MAGISTERIAL DISTRICT
YORK COUNTY, VIRGINIA

DESIGN: JBW
DRAWN: JBW
REVISIONS:
1. VDOT Review and Comments 7-3-20
2. VDOT Review and Comments 10-21-20
DATE: 03-23-20
SCALE: 1" = 20'

SHEET C6